




10 DETAIL AT RAMP / CONCRETE SLAB
SCALE: 3/4" = 1'-0"

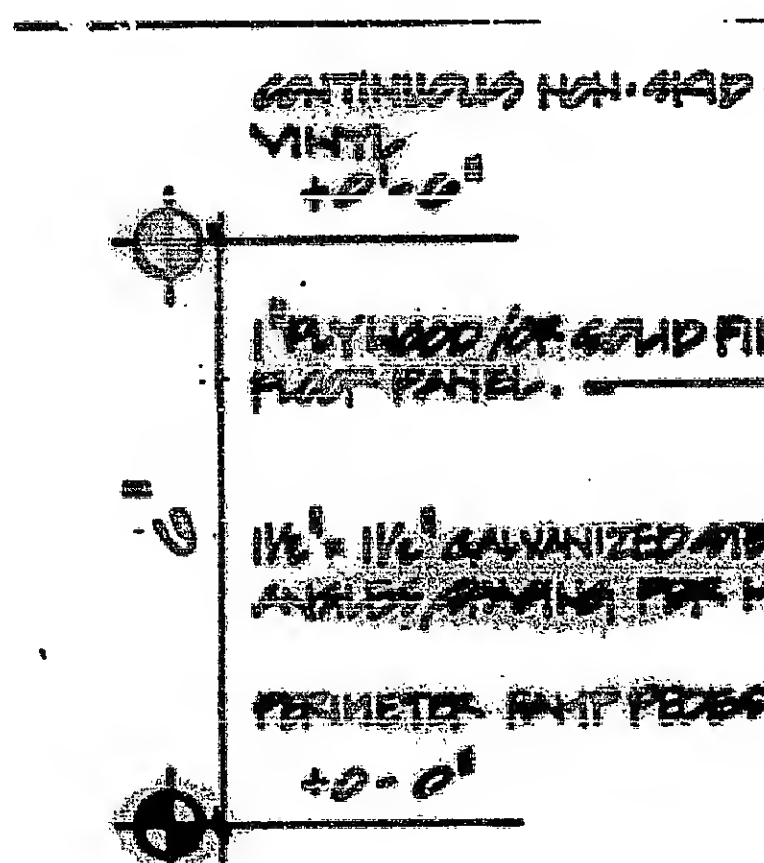


11 DETAIL AT RAMP
SCALE: 3/4" = 1'-0"

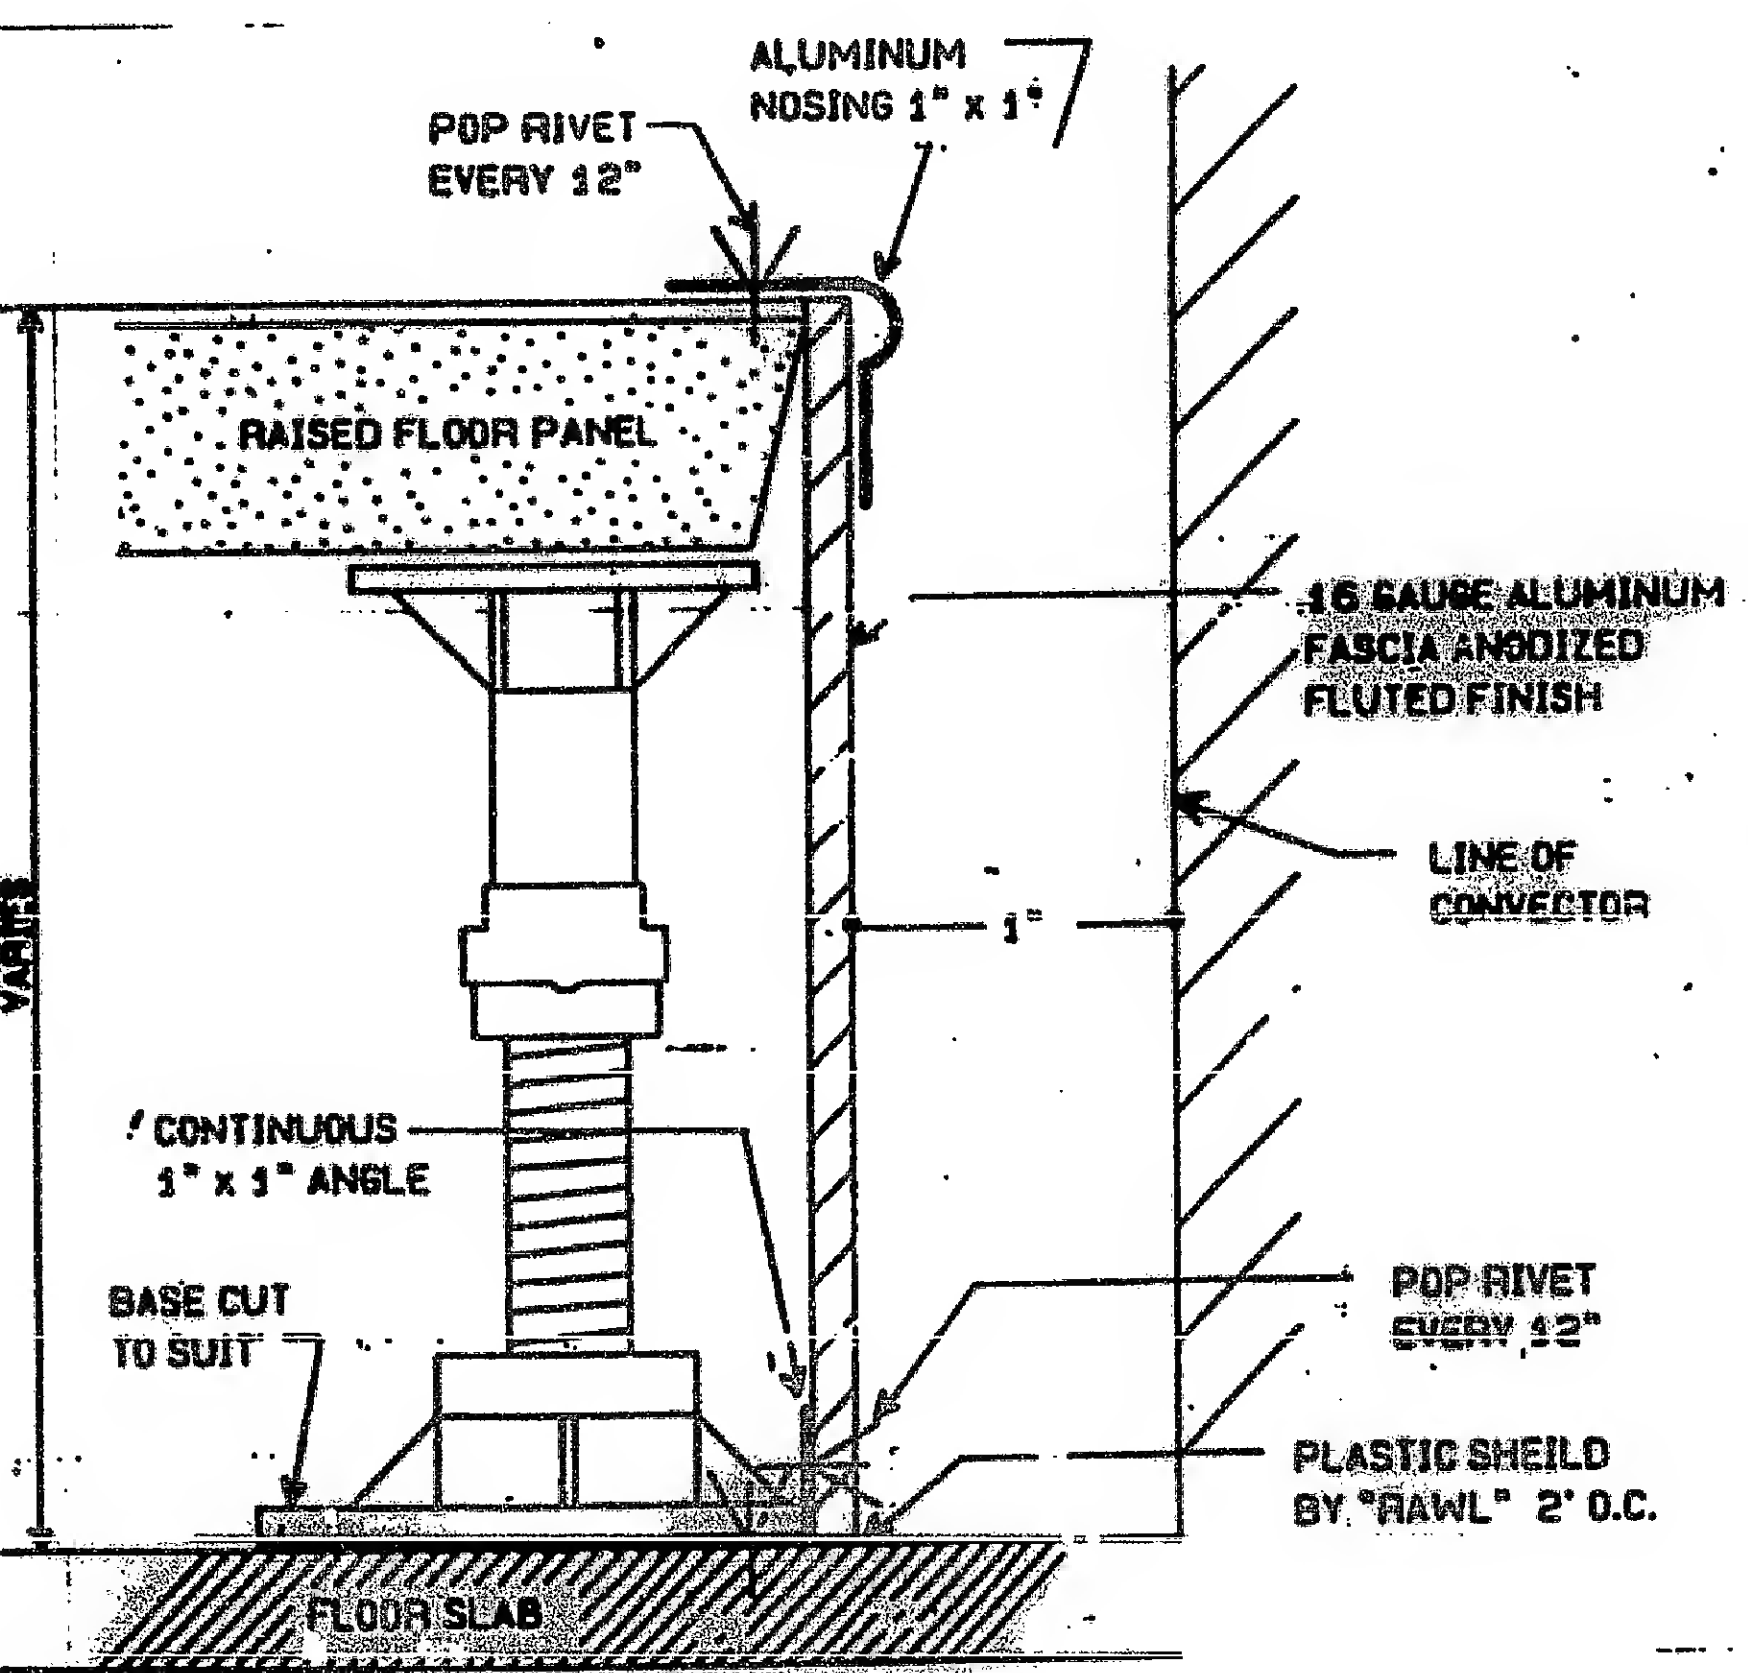


2 DETAIL AT RAISED FLOOR / CONCRETE SLAB
NO SCALE

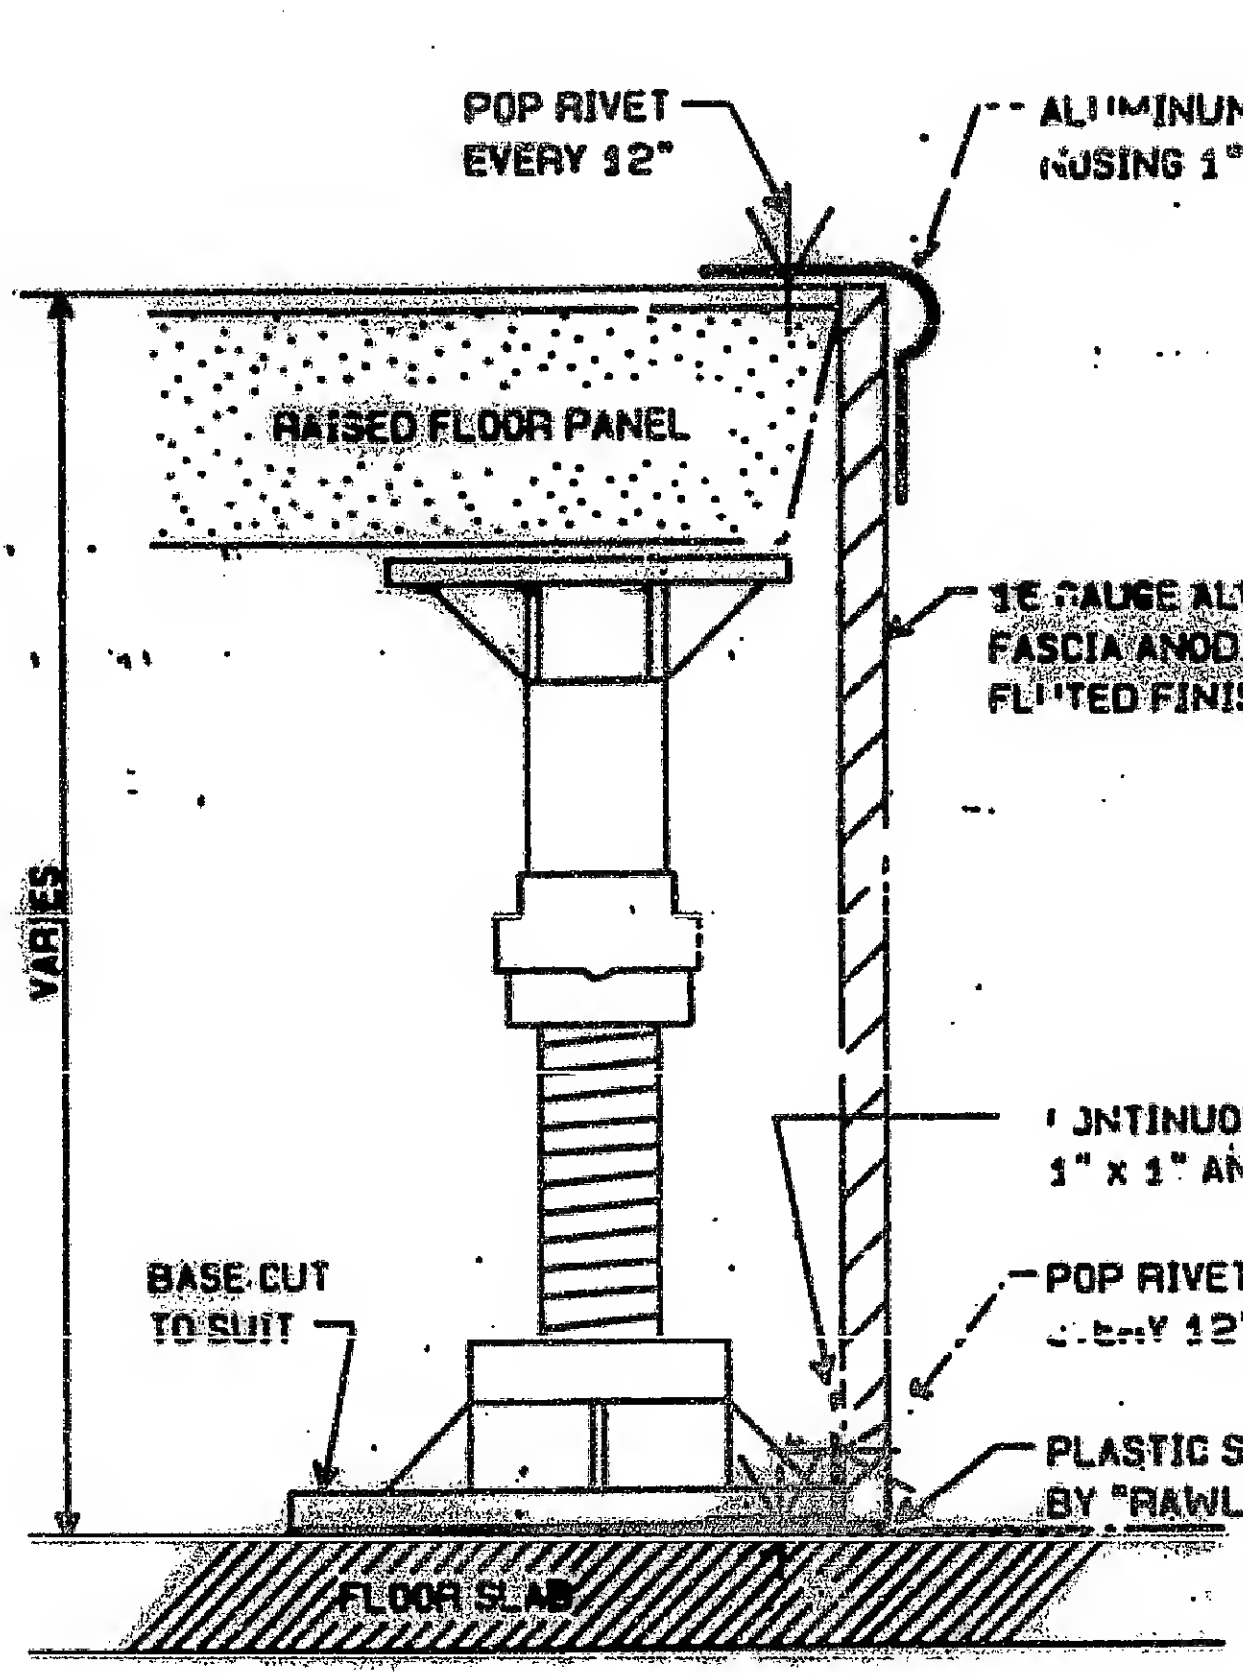

3 FASCIA / STEP DETAIL
NO SCALE

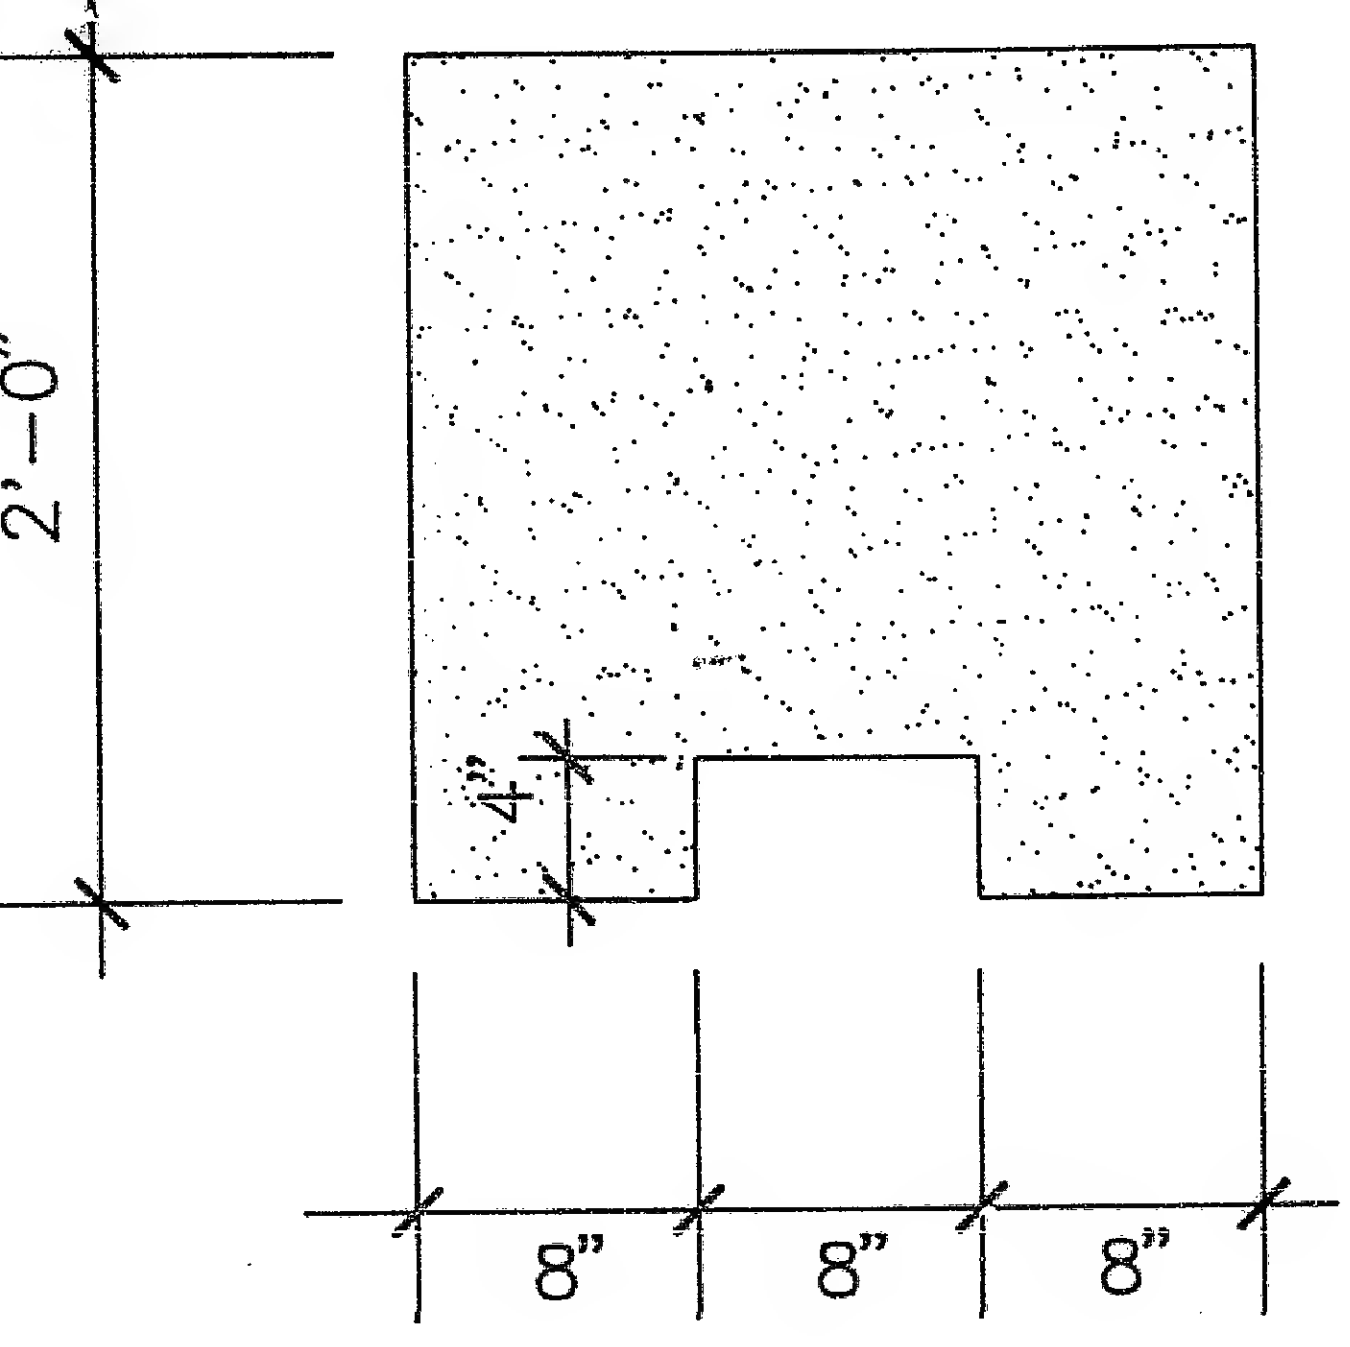

1 RAISED FLOOR PANEL CUT-OUT PATTERN 'A'
SCALE: 1-1/2\"/>

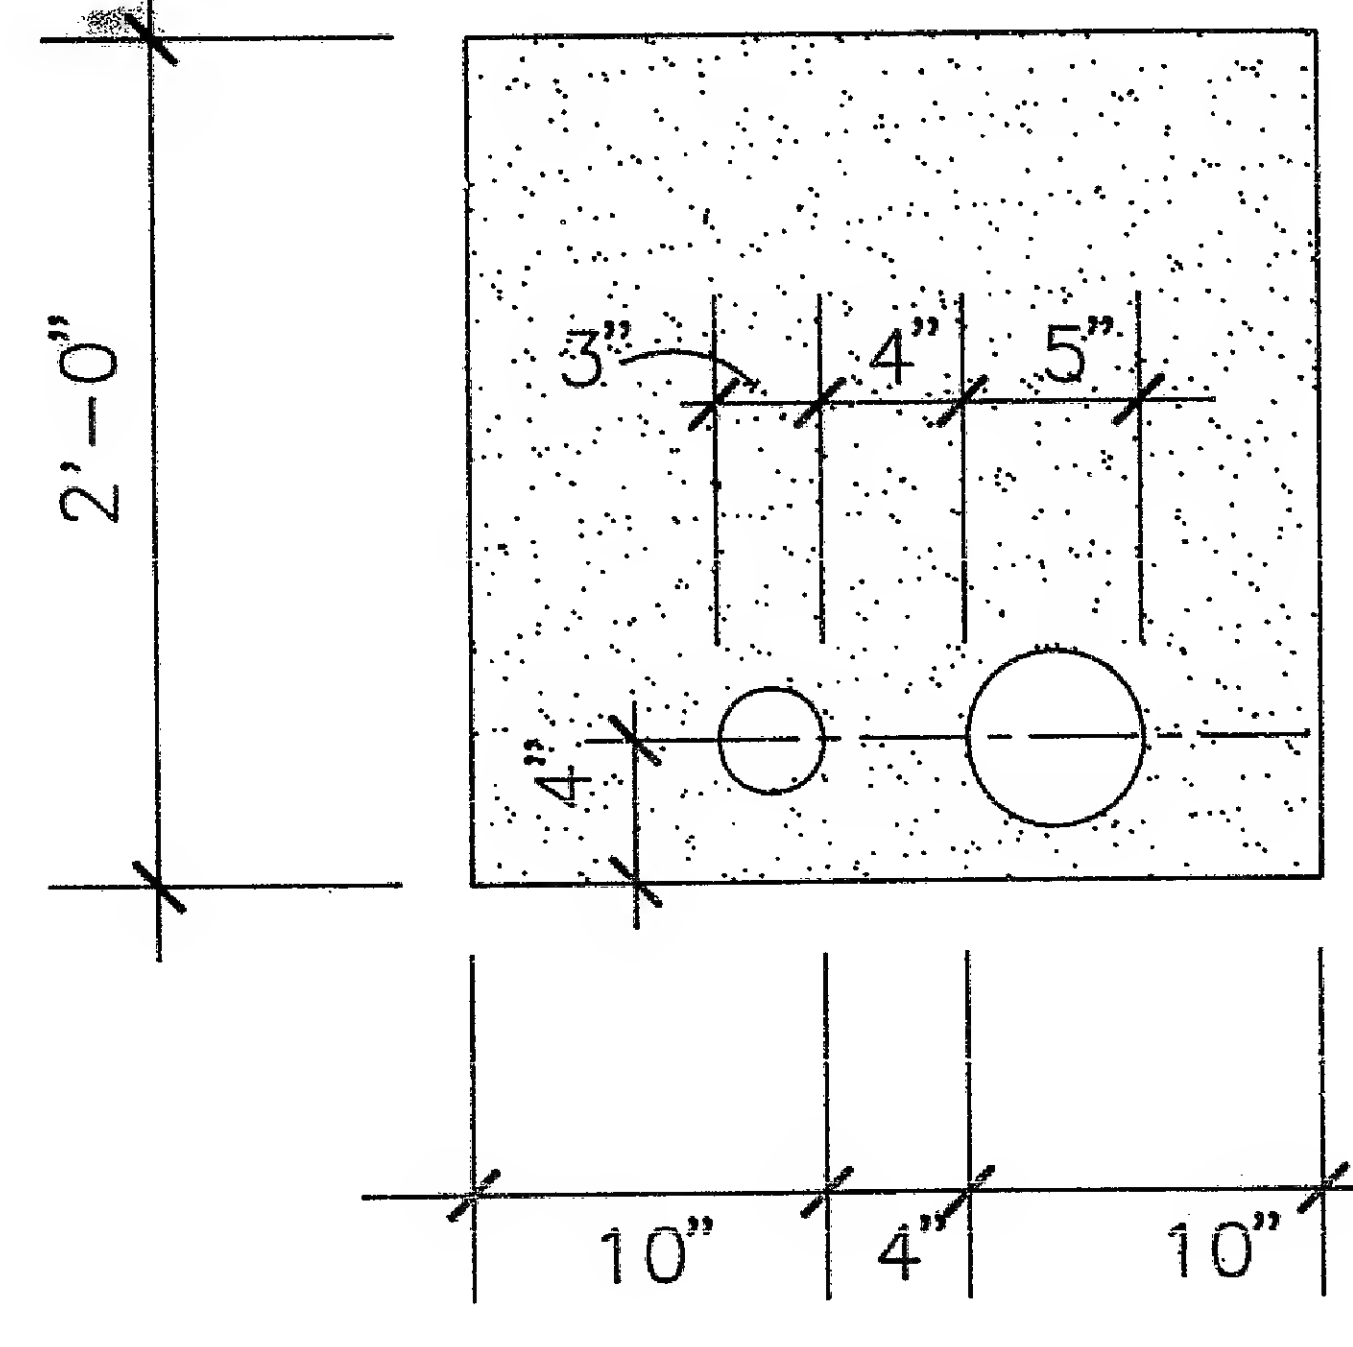

2 RAISED FLOOR PANEL CUT-OUT PATTERN 'B'
SCALE: 1-1/2\"/>